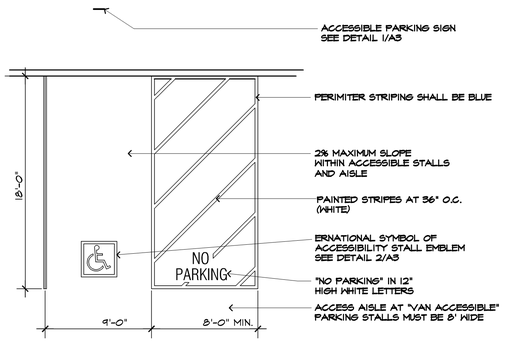


## ACCESSIBLE VAN PARKING PLAN

NOT TO SCALE

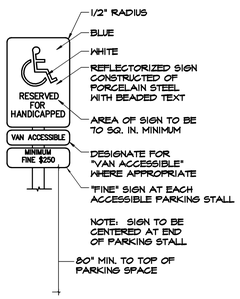


## PAVEMENT ACCESSIBLE PARKING SYMBOL DETAIL 1/A3

SCALE: 1" = 1'-0"

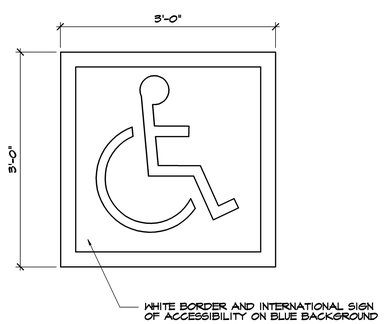


## ACCESSIBLE PARKING SIGNAGE DETAIL 2/A3

SCALE: 1" = 1'-0"

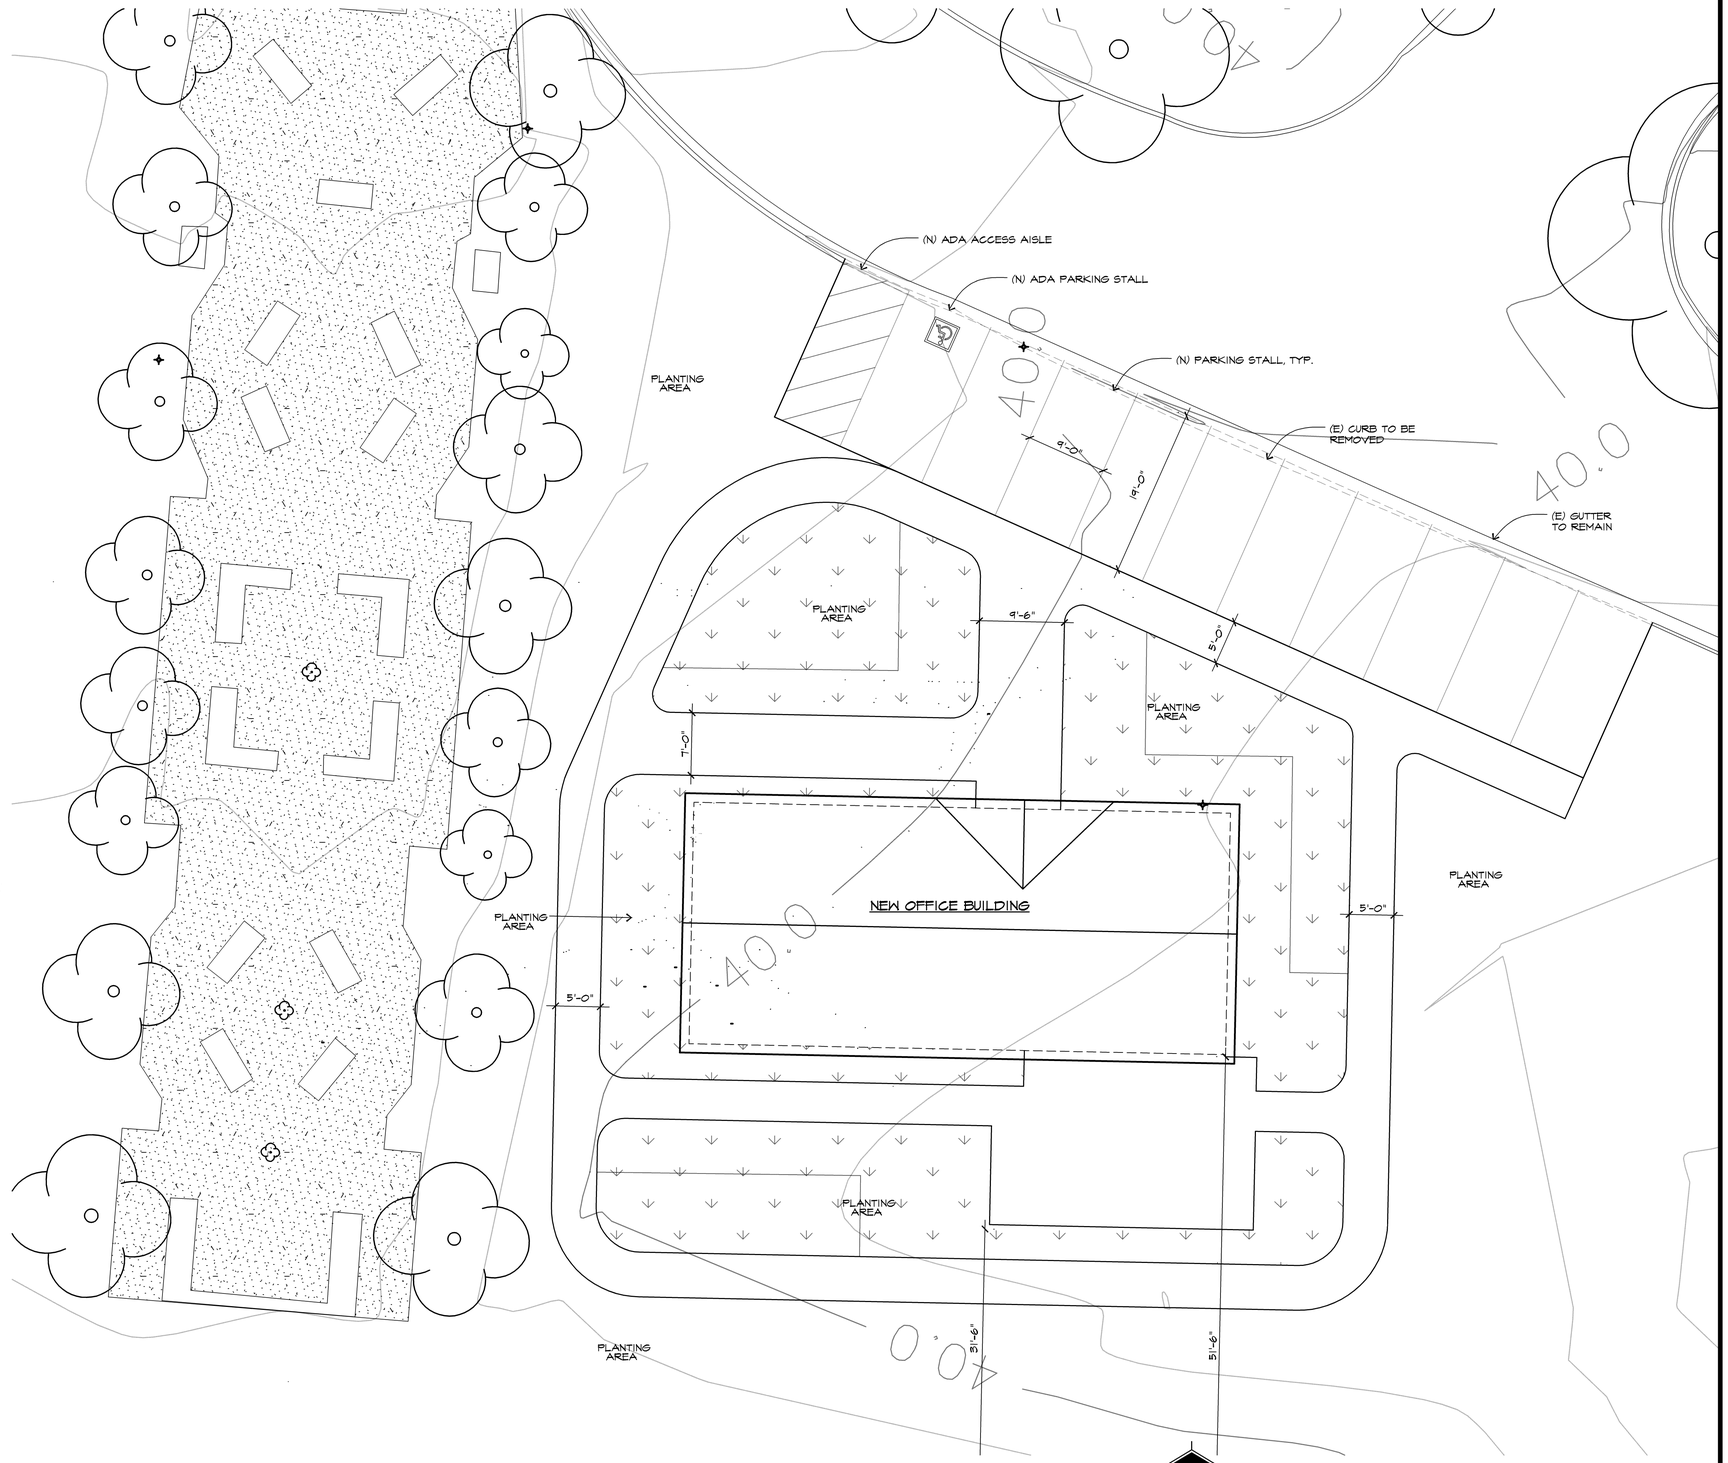


# ENLARGED SITE PLAN

SCALE: 1/8" = 1'-0"

| REVISIONS | DATE |
|---|---|
| | |
| | |
| | |
| | |
| | |
| | |
| | |

LICENSED ARCHITECT
WILLIAM A. WOOD
C 13874
Jan. 31, 2025
REN. DATE
STATE OF CALIFORNIA

BRENTWOOD CEMETERY
OFFICE BUILDING

11545 BRENTWOOD BLVD.
BRENTWOOD, CA 94513

WILLIAM WOOD
ARCHITECTS
301 HARTZ AVENUE, SUITE 203
DANVILLE, CALIFORNIA 94526
(925) 820-8233

THIS IS AN ORIGINAL, UNPUBLISHED WORK, AND MAY NOT BE DUPLICATED, PUBLISHED, OR OTHERWISE USED WITHOUT WRITTEN CONSENT OF WILLIAM WOOD ARCHITECTS.

COPYRIGHT © WILLIAM WOOD ARCHITECTS, 2024

| | |
|---|---|
| DRAWN | JJ |
| CHECKED | WW |
| DATE | 9-20-2024 |
| SCALE | AS SHOWN |
| JOB NO. | 24.2060C |
| SHEET | A3 |
| OF | SHEETS |

PLOT DATE: Aug 29, 2025 - 8:55am A2-A3-Site_Plans.dwg